NORTH

SCALE IN FEET
0 100 200

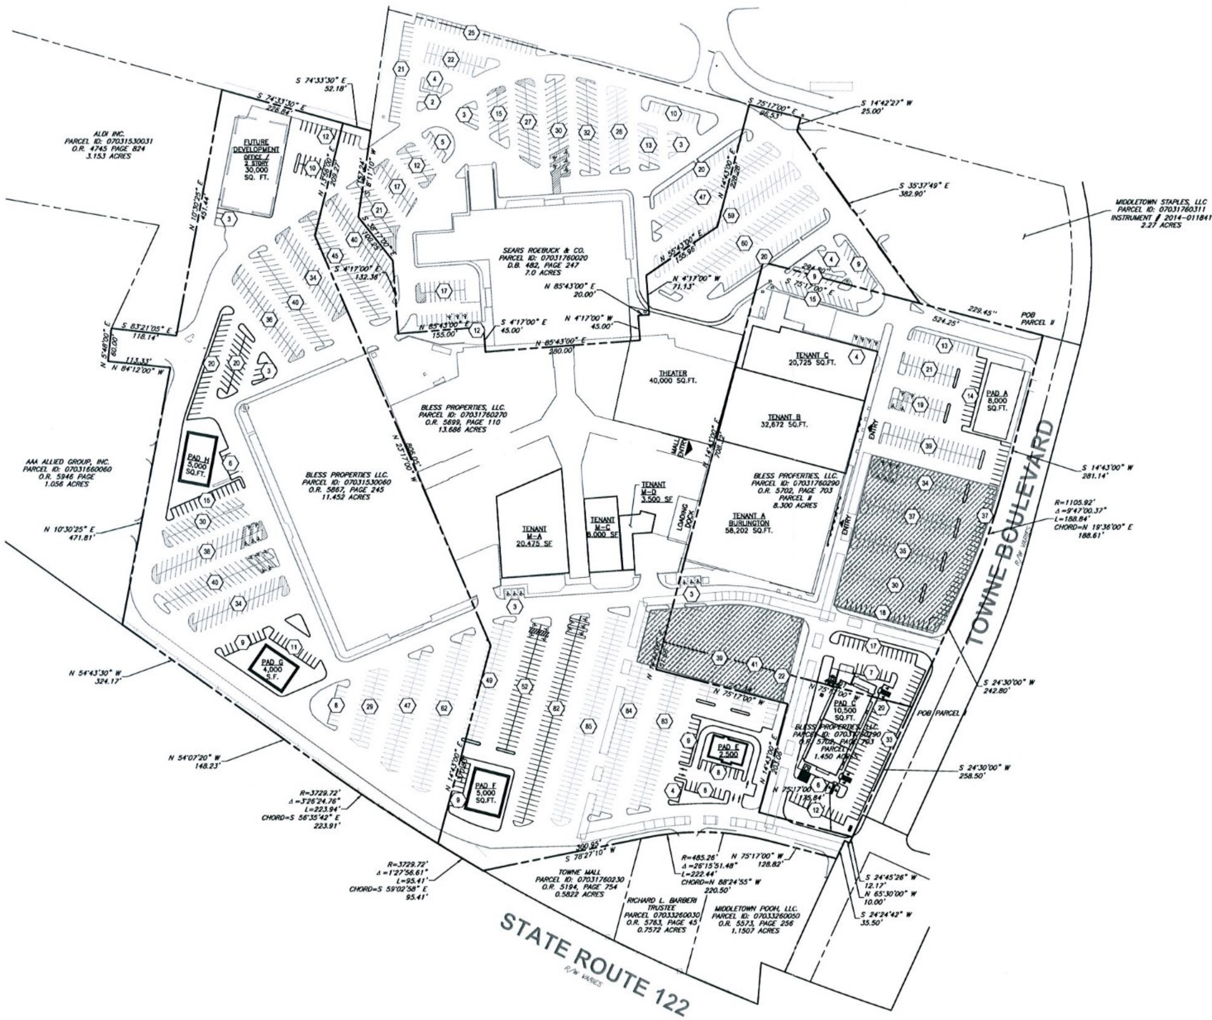

LEGEND

PROTECTED PARKING AREA

NUMBER OF PARKING STALLS

PARKING STALL COUNTS

PROPOSED PARKING STALLS: 2,127

NOTE:

PROPOSED LAYOUT BASED OFF OF REFERENCE SITE DRAWING FROM HERSCHMAN ARCHITECTS (07/02/2014)

REVISION RECORD

NO	DATE	DESCRIPTION

Civil & Environmental Consultants, Inc.
5899 Montclair Blvd. · Cincinnati, OH 45150
513-985-0226 · 800-759-5614
www.cecinc.com

DEGLA STAR, INC.
TOWNE MALL
OHIO STATE ROUTE #122
WARREN COUNTY, OHIO

PROPOSED PARKING LOT EXHIBIT

DATE:	JULY 2014	DRAWN BY:	CLG
DWG SCALE:	1"=100'	CHECKED BY:	MTF
PROJECT NO:	140-539	APPROVED BY:	MWK

DRAWING NO.:
SP-02
SHEET 2 OF 2